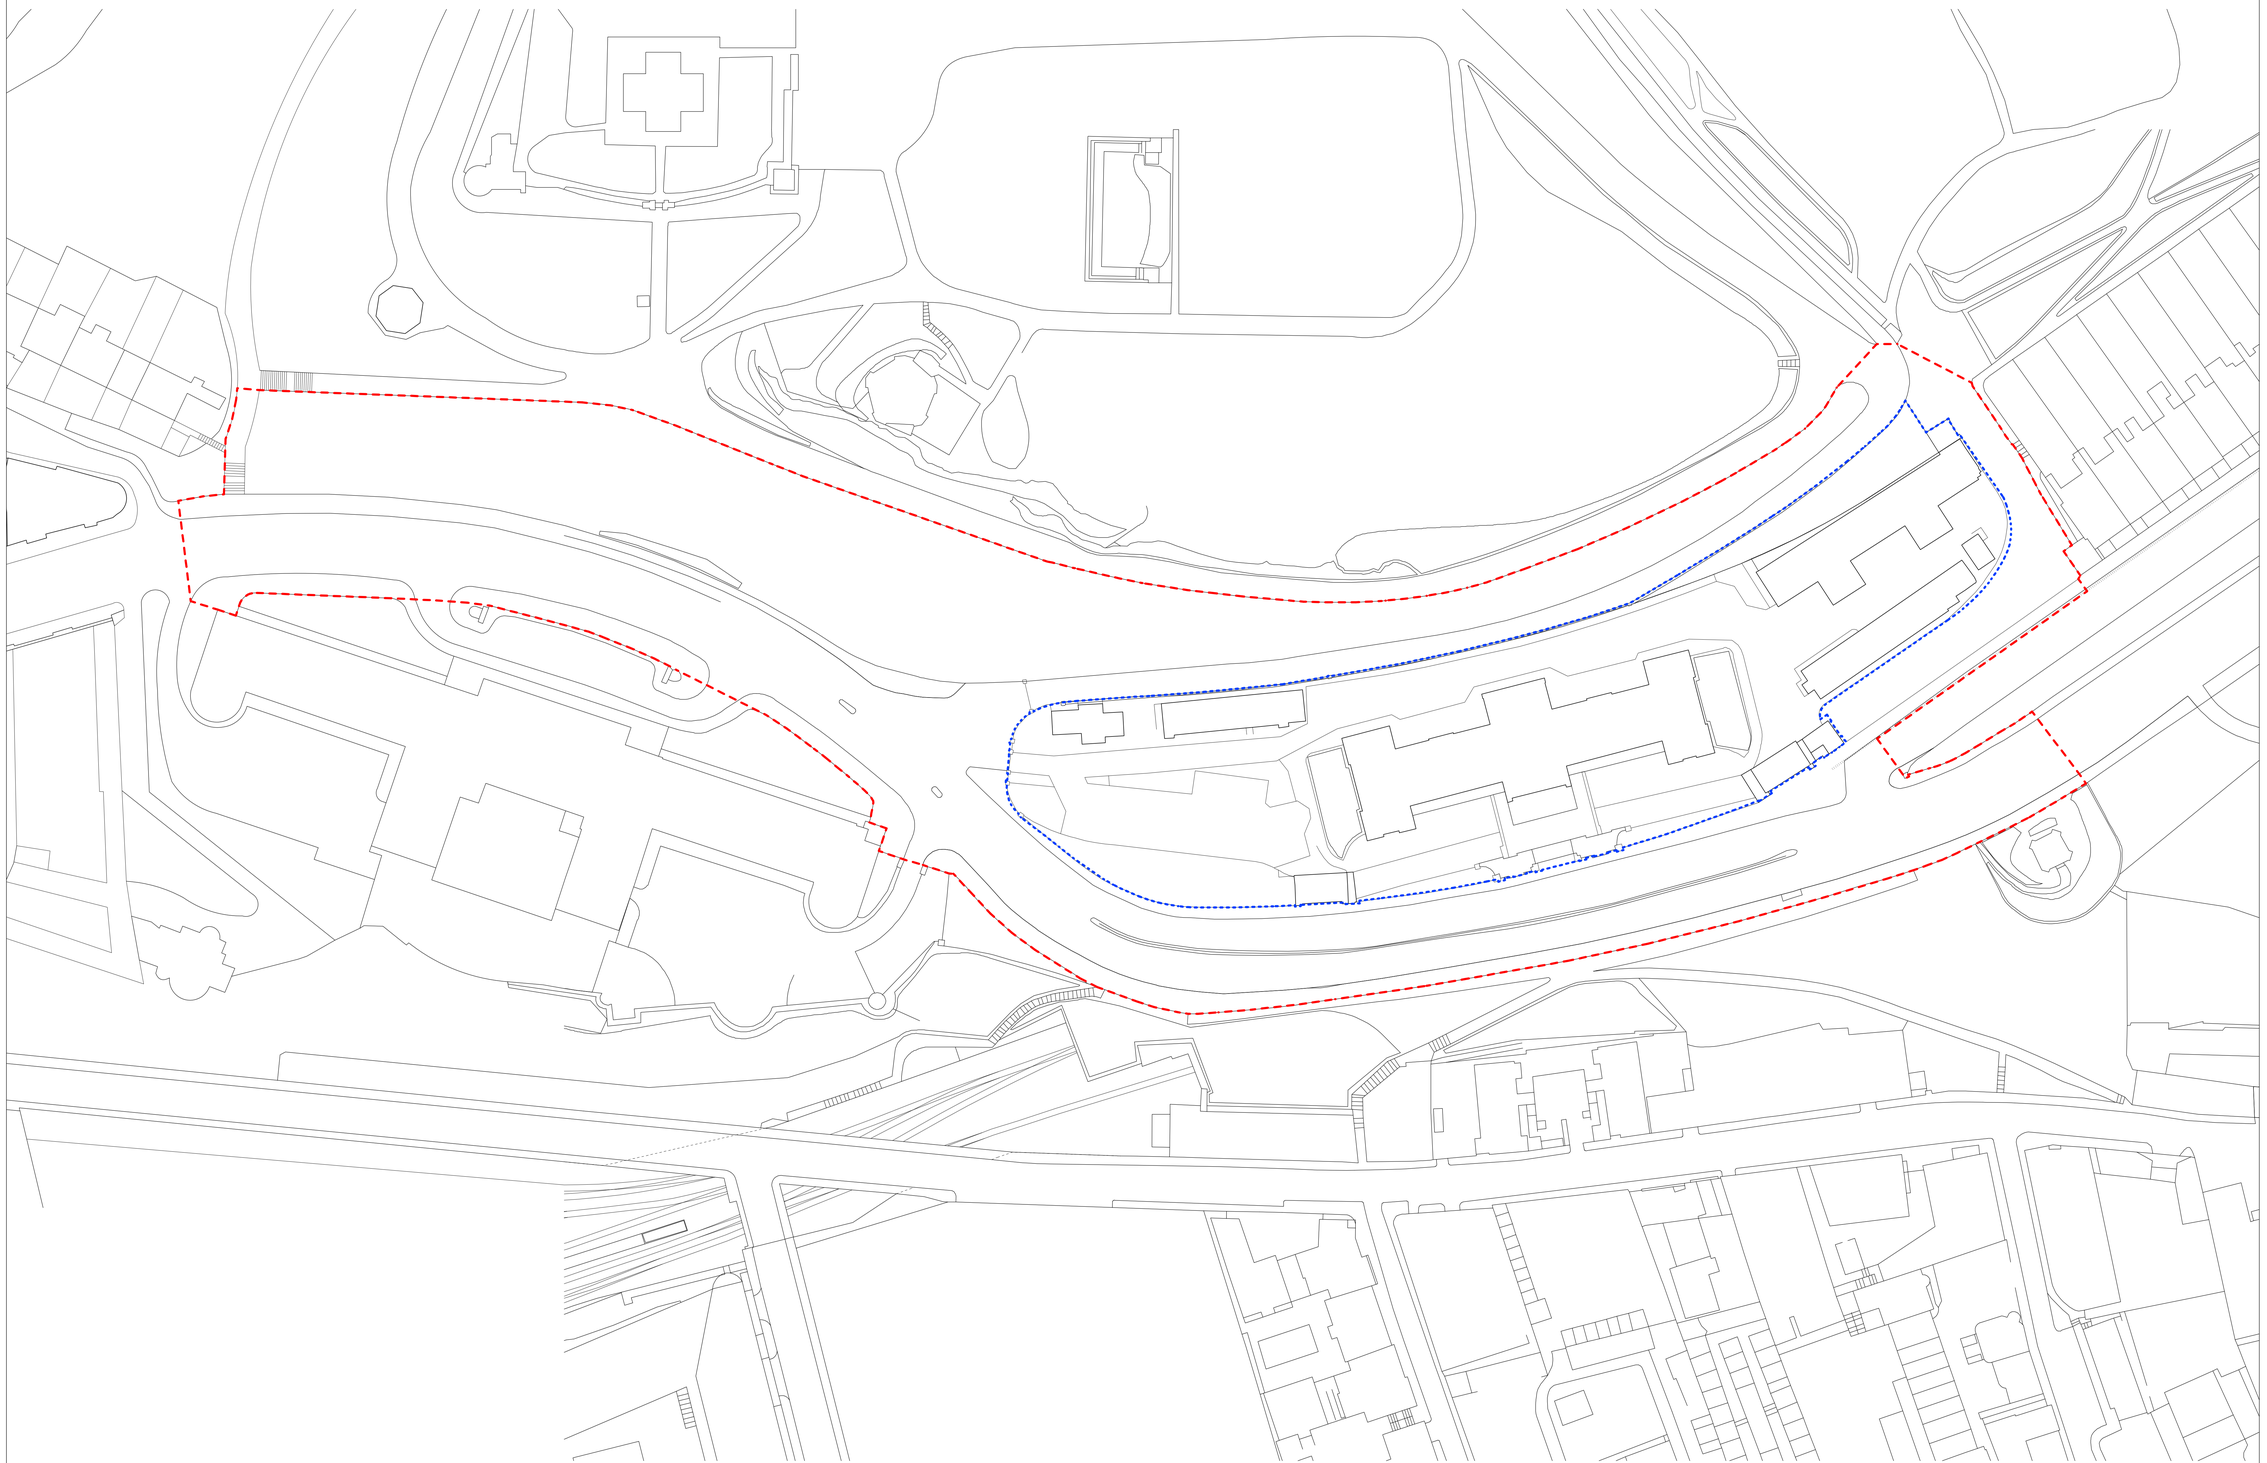

USE FIGURED DIMENSIONS ONLY. DO NOT SCALE FROM THIS DRAWING. ALL DIMENSIONS IN MM UNLESS NOTED OTHERWISE.

ALL DIMENSIONS TO BE VERIFIED ON SITE BEFORE PROCEEDING WITH WORK.

GARETH HOSKINS ARCHITECTS [GHA] TO BE NOTIFIED IN WRITING OF ANY DISCREPANCIES PRIOR TO ORDERING MATERIALS OR COMMENCING WORK.

TO BE READ IN CONJUNCTION WITH ALL OTHER GHA DRAWINGS, SCHEDULES AND SPECIFICATIONS.

ALL DRAWINGS TO BE READ IN CONJUNCTION WITH ENGINEER'S DRAWINGS.

REFER TO CONSULTANTS' DRAWINGS FOR STRUCTURAL AND SERVICES INFORMATION.

AS AUTHOR OF THIS DRAWING GARETH HOSKINS ARCHITECTS [GHA] OWN ALL INTELLECTUAL PROPERTY RIGHTS INCLUDING COPYRIGHT FOR THE DRAWING AND ANY DESIGNS IT DESCRIBES.

IN THE ABSENCE OF A FORMAL AGREEMENT NO LICENSE EXISTS FOR THE USE OF THIS DRAWING AND ANY DESIGNS IT DESCRIBES BY OTHERS.

COPYING OR USE OF THIS DRAWING AND ANY DESIGNS IT DESCRIBES, FOR THIS OR OTHER PROJECTS, IS NOT PERMITTED WITHOUT THE EXPRESSED CONSENT OF GHA.

KEY

- proposal of application notice boundary
- site ownership (per deed) boundary

gareth**hoskins**architects

studio 401 south block 60/64 osborne street glasgow G1 5QH t 0141 553 5800 f 0141 553 5808

PROJECT
ROYAL HIGH SCHOOL, EDINBURGH

CLIENT
DUDDINGSTON HOUSE PROPERTIES LTD/URBANIST HOTELS LTD.

DWG NO		REVISION [drawing by]
RHS_AL(PL)001	SITE PLAN OUTLINING PROPOSAL OF APPLICATION BOUNDARY	- AC
DATE	STAGE	SCALE
JAN 2015	PROPOSAL OF APPLICATION NOTICE	1:500 at A0

© COPYRIGHT GARETH HOSKINS ARCHITECTS LTD